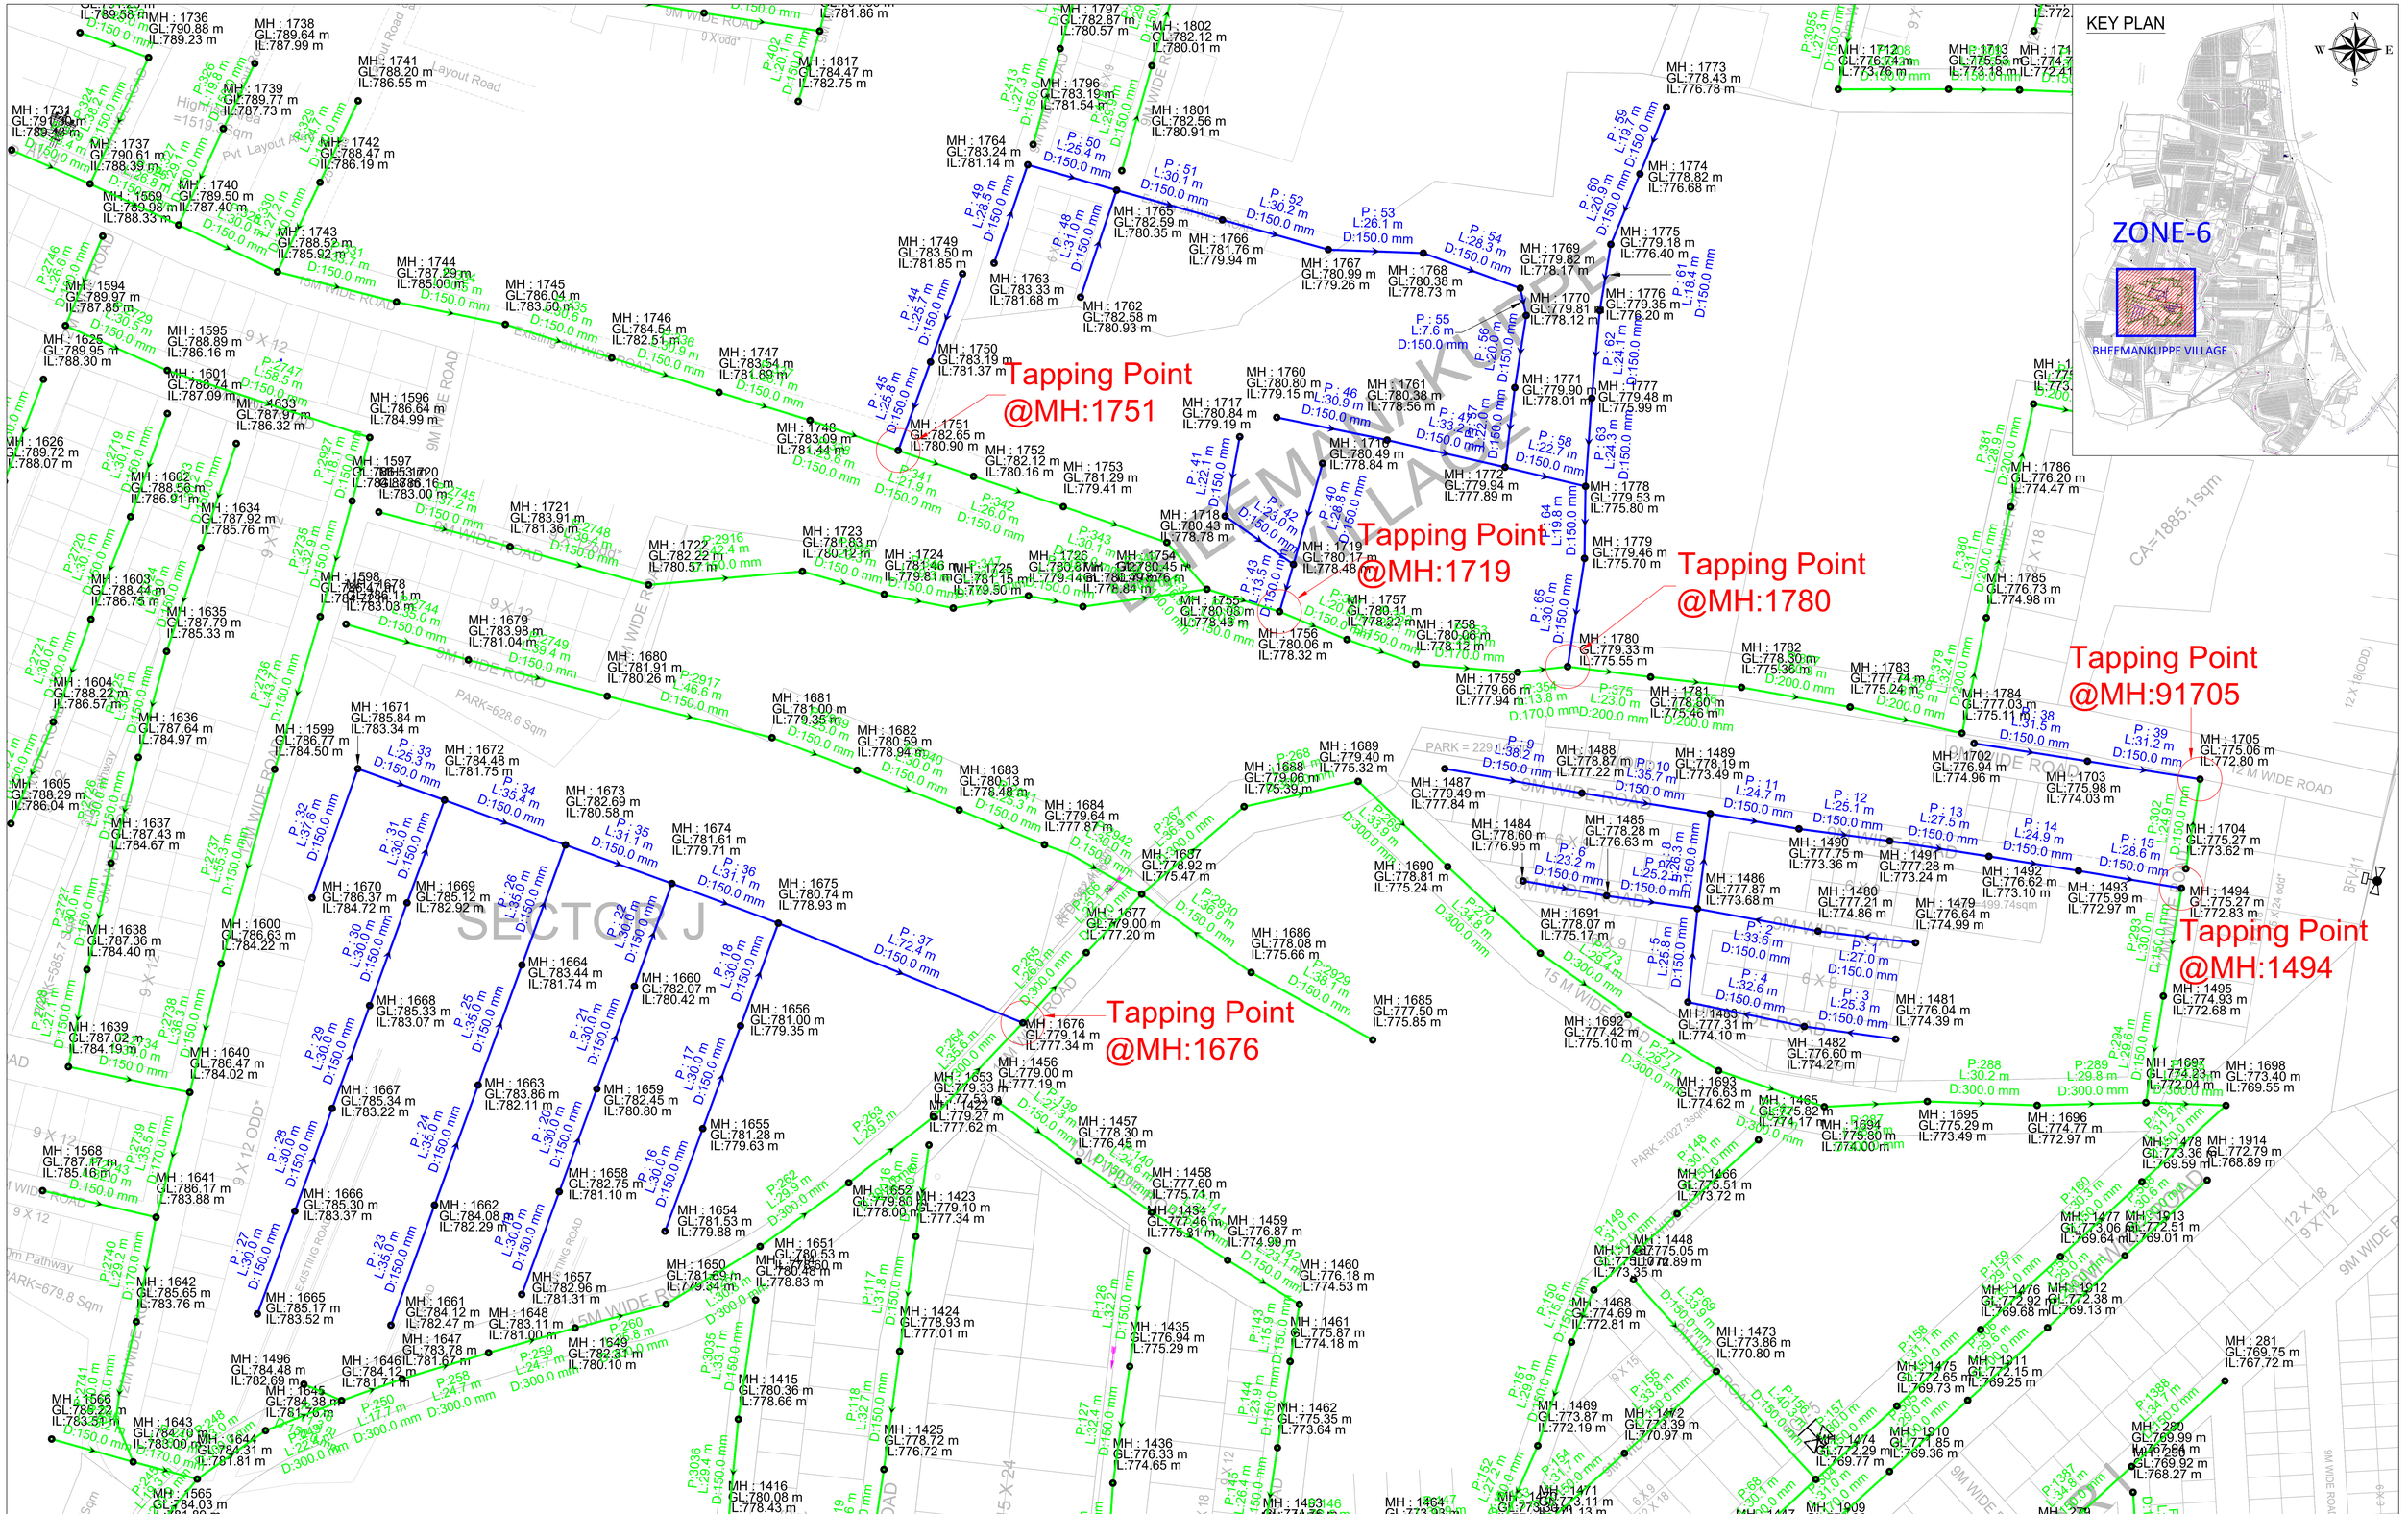

FOR TENDER PURPOSE ONLY

LEGEND

PROPOSED OLD NETWORK

PROPOSED NEW NETWORK

NAME OF DRAWING

SEWERAGE NETWORK FOR ZONE-6
BHIMANKUPPE VILLAGE

PROJECT NAME

PROVIDING BASIC INFRASTRUCTURE BY FACILITATING VILLAGES BY PROVIDING SEWERAGE SYSTEM

NAME OF THE CLIENT

BANGALORE DEVELOPMENT AUTHORITY
T. CHOWDAIAH ROAD, KUMARA PARK WEST, BANGALORE-560 020

CONSULTANT :-

Tandon Urban Solutions Pvt. Ltd.
701, HARBHAJAN, CST RD, VIDYANAGARI MARG, KALINA , SANTACRUZ (E), MUMBAI - 400 098.

DATE	20.01.2024		
DRG NO	SCALE	SHEET	REV.NO.
SPML-NPKL-UGD-Z9-01	NTS	1OF1	0